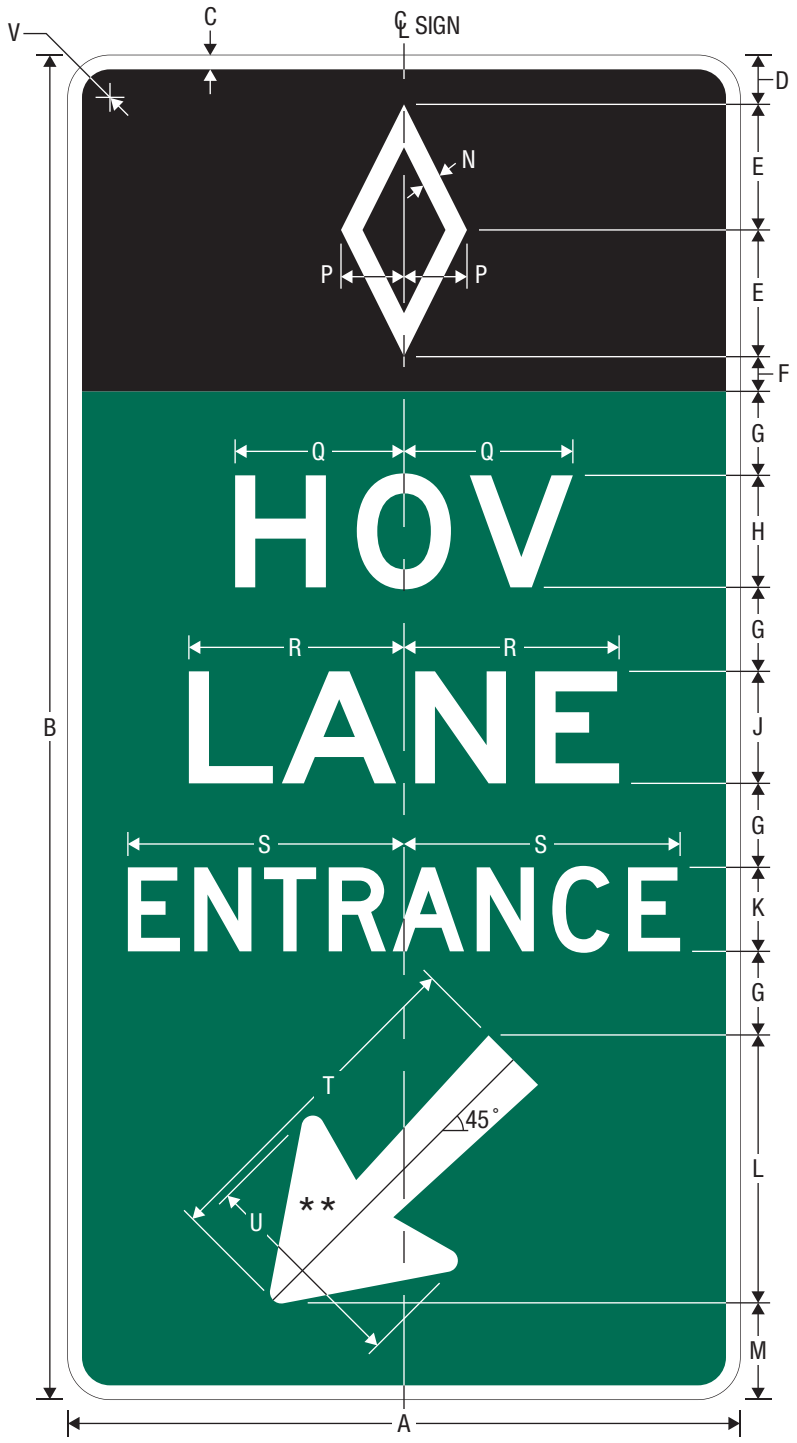


E8-1

PREFERENTIAL LANE ENTRANCE GORE

* Increase Spacing 20%.

** See page 7-1 for arrow design.

A	B	C	D	E	F	G	H	J	K
48	96	1	3.5	9	2.5	6	8 E*	8 E	6 D

L	M	N	P	Q	R	S	T	U	V
19.153	6.847	1.375	4.5	12.062	15.365	19.723	24.25	15.125	3

UPPER SECTION
COLORS: LEGEND, BORDER — WHITE (RETROREFLECTIVE)
BACKGROUND — BLACK

LOWER SECTION
COLORS: LEGEND, BORDER — WHITE (RETROREFLECTIVE)
BACKGROUND — GREEN (RETROREFLECTIVE)